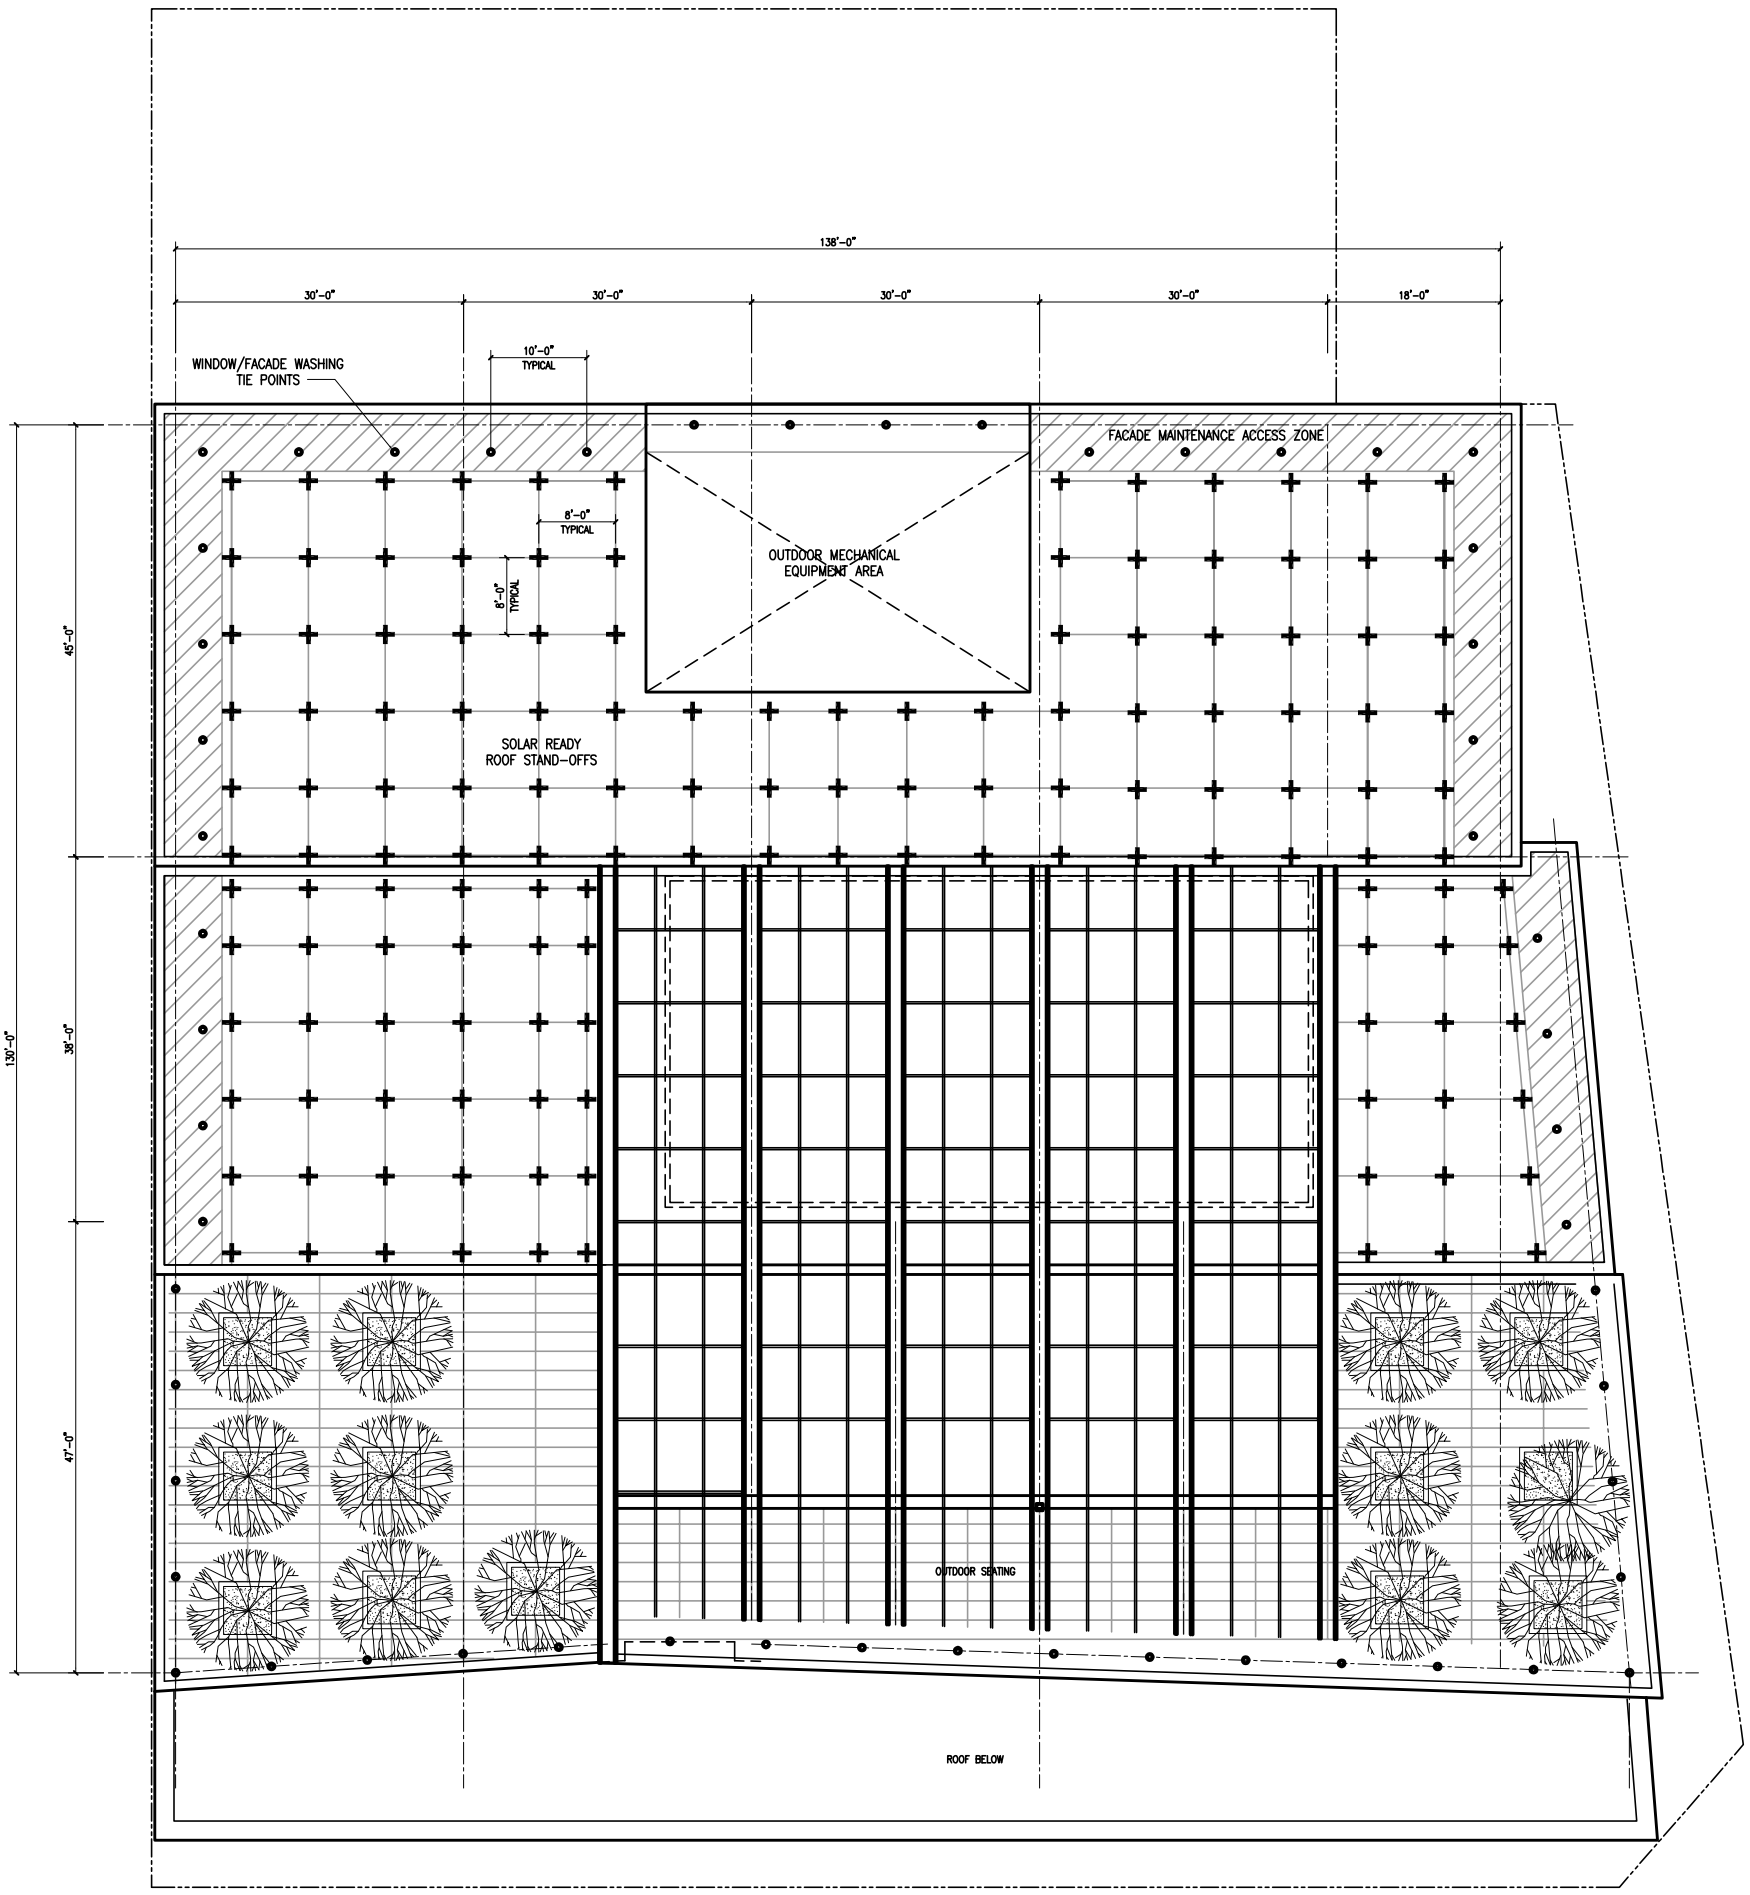

J:\AITechCenter\09566\M-Con\to OWL\Pre-Schematic Plans\091023_FL9_Roof Equipment Plan.dwg, 10/28/2009 10:23:26 AM

Roof Equipment Plan

SCALE: 1/20" = 1'-0"